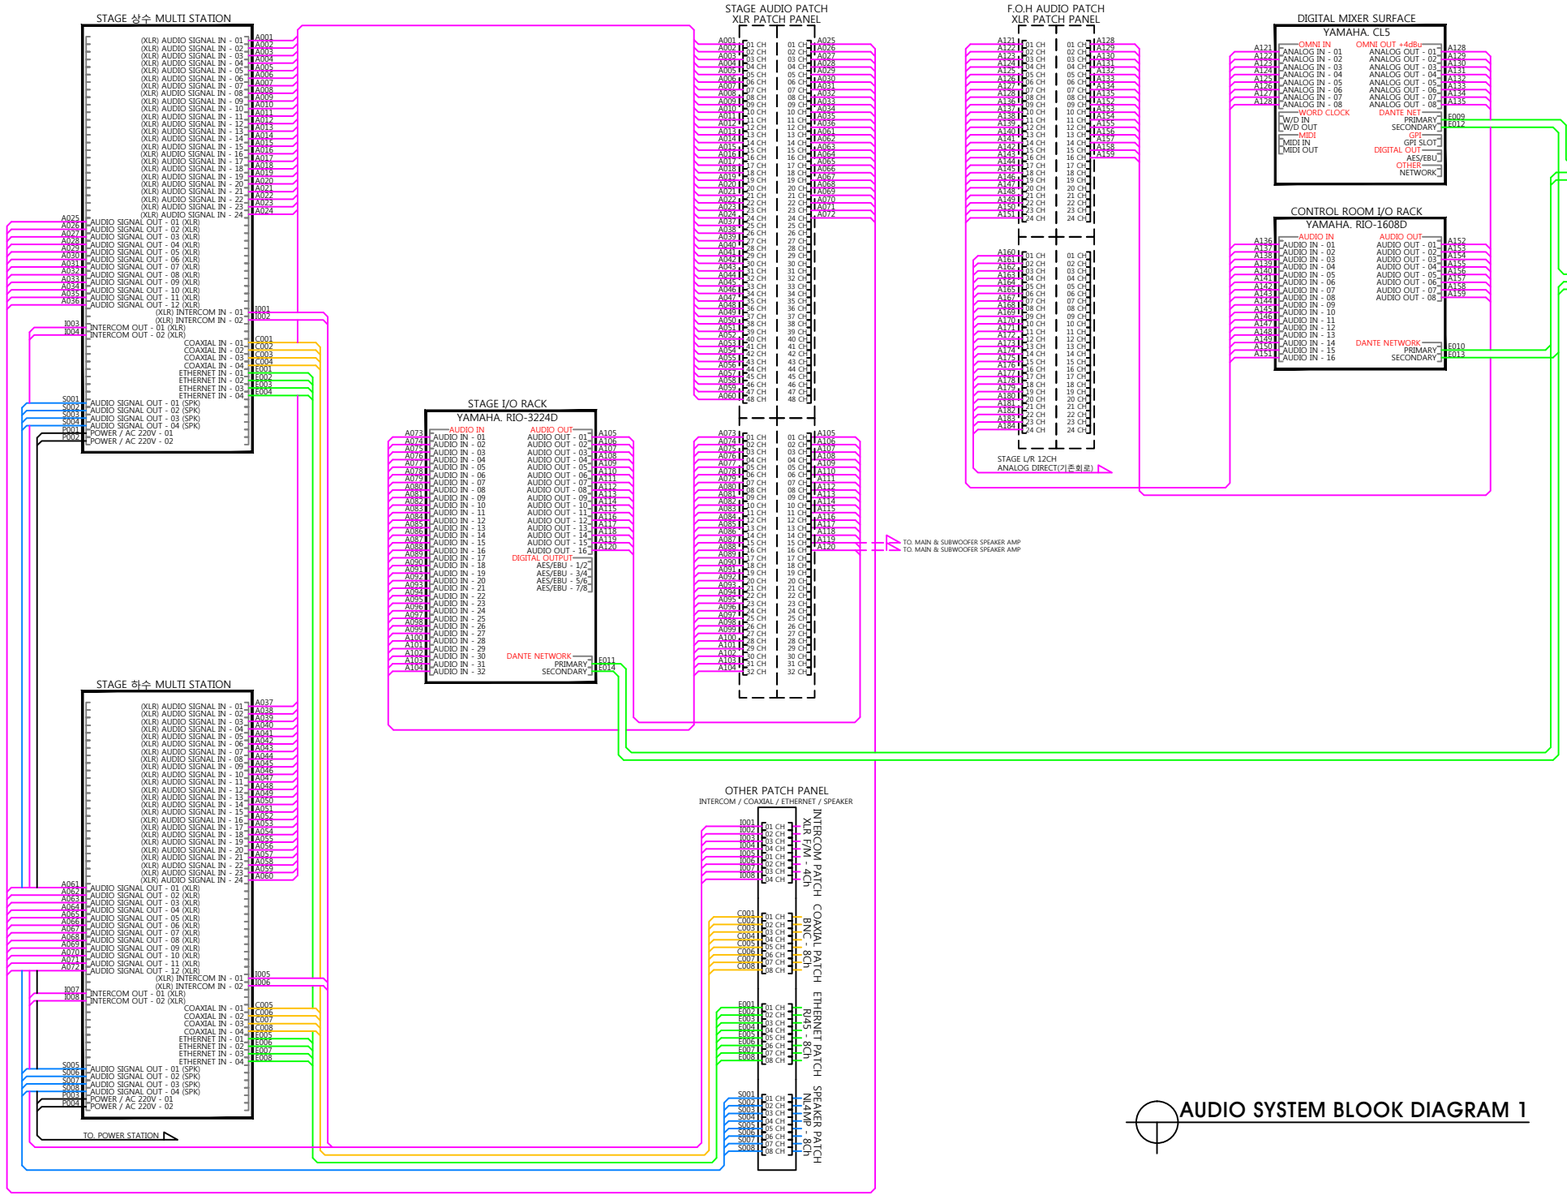

AUDIO SYSTEM BLOOK DIAGRAM 1

PROJECT TITLE

서울남산국악당 음향 도면

NOTES

ARCHITECTS

CONSULTANTS

STRUCTURAL

MECHANICAL

ELECTRICAL

CIVIL

REVISION

REV.NO	DESCRIPTION	DATE

APPROVED BY

REVIEWED BY

CHECKED BY

DRAWN BY

SCALE

DRAWING TITLE

국악당 계통도

DRAWING NO.

ST-07

SHEET NO.

DATE